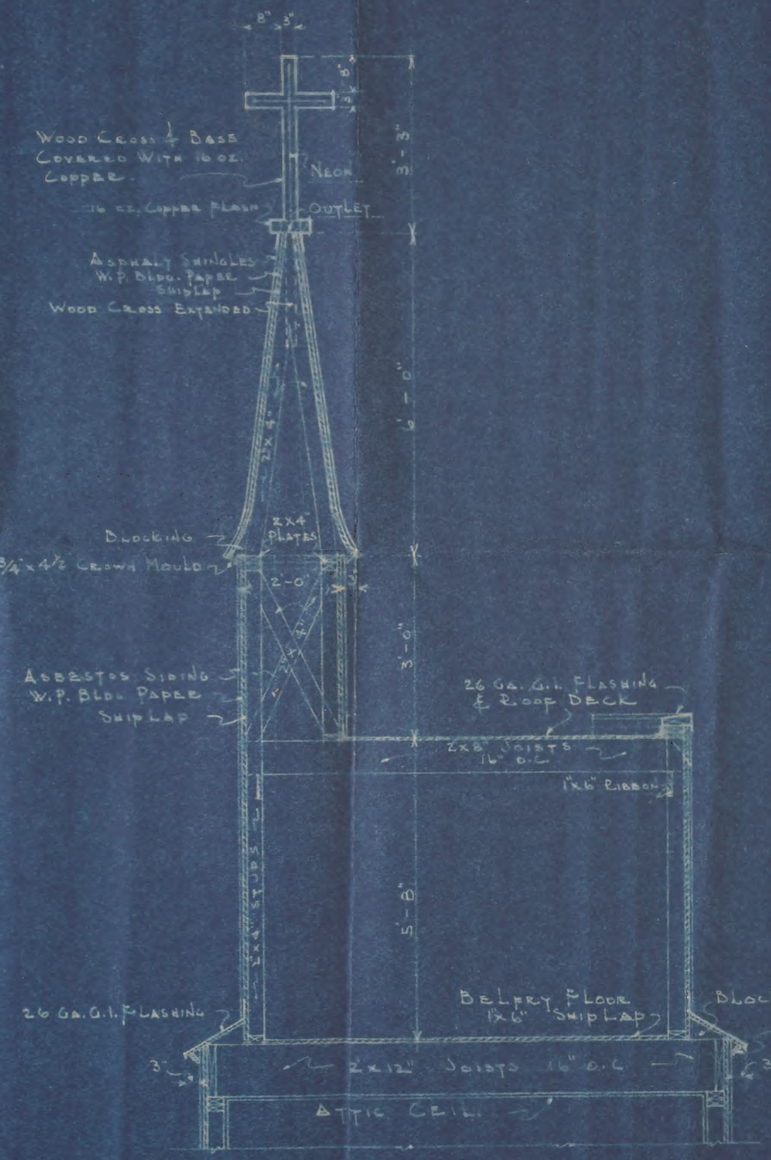


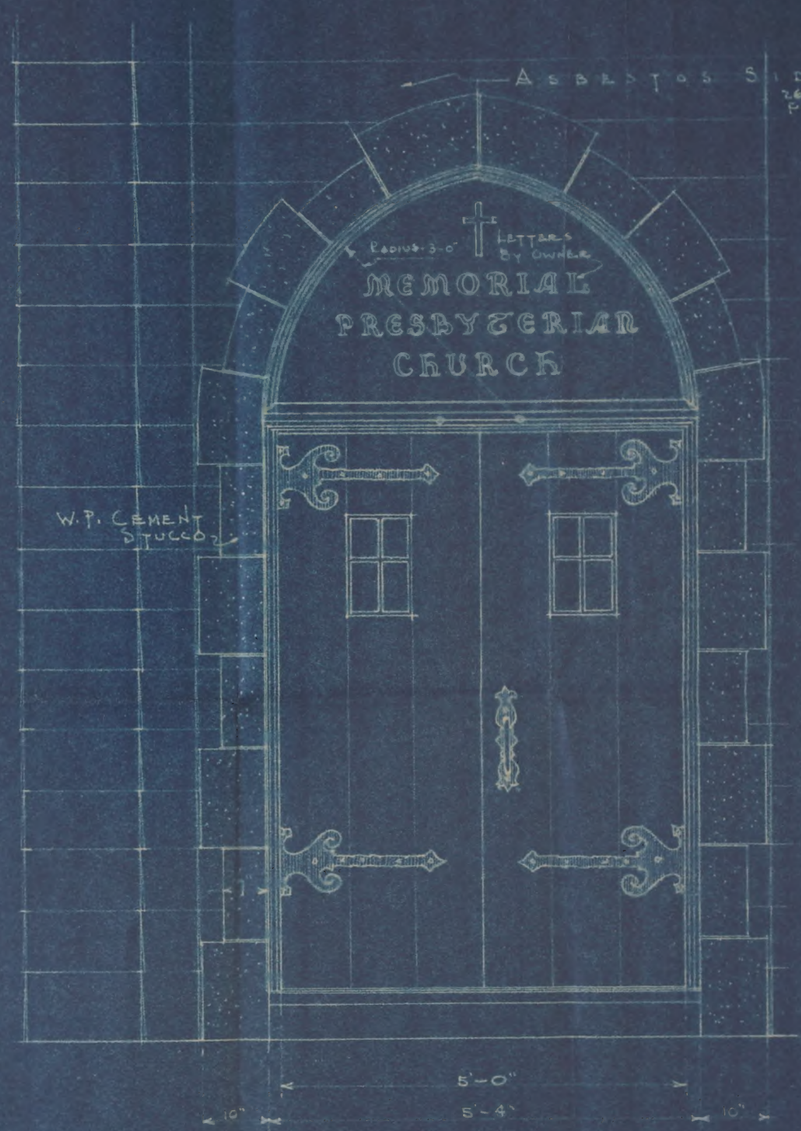


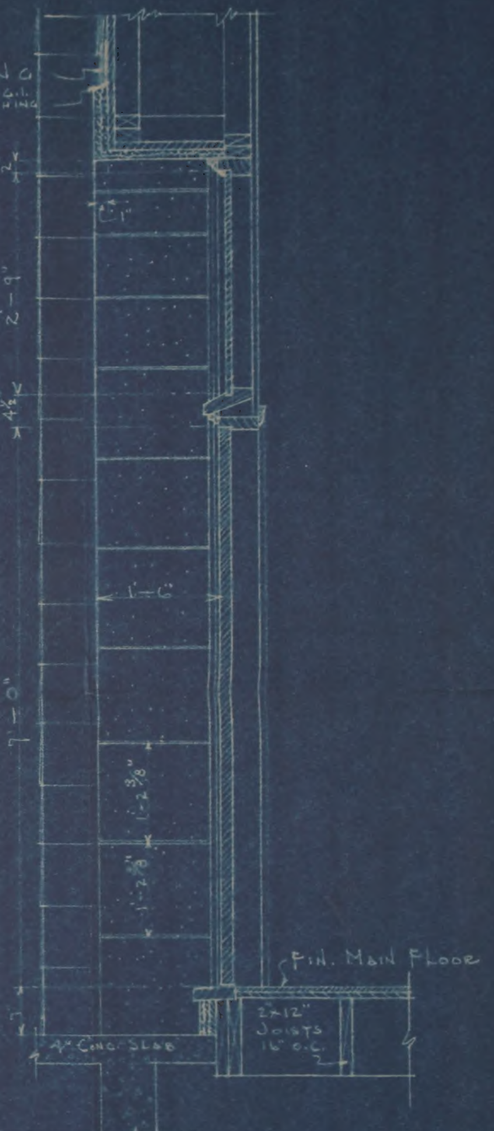


## DETAILS of ENTRANCE

SCALE ¾"=1'-0"

| | |
|---|---|
| MEMORIAL PRESBYTERIAN CHURCH<br>BOARD of NATIONAL MISSIONS<br>JUNEAU, ALASKA | |
| N. LESTER TROAST & ASSOCIATES<br>• ARCHITECTS •<br>JUNEAU ALASKA | |
| DATE<br>JULY 27, 1938 | JOB NUMBER<br>388-A-9 |
| SCALE<br>AS SHOWN | |

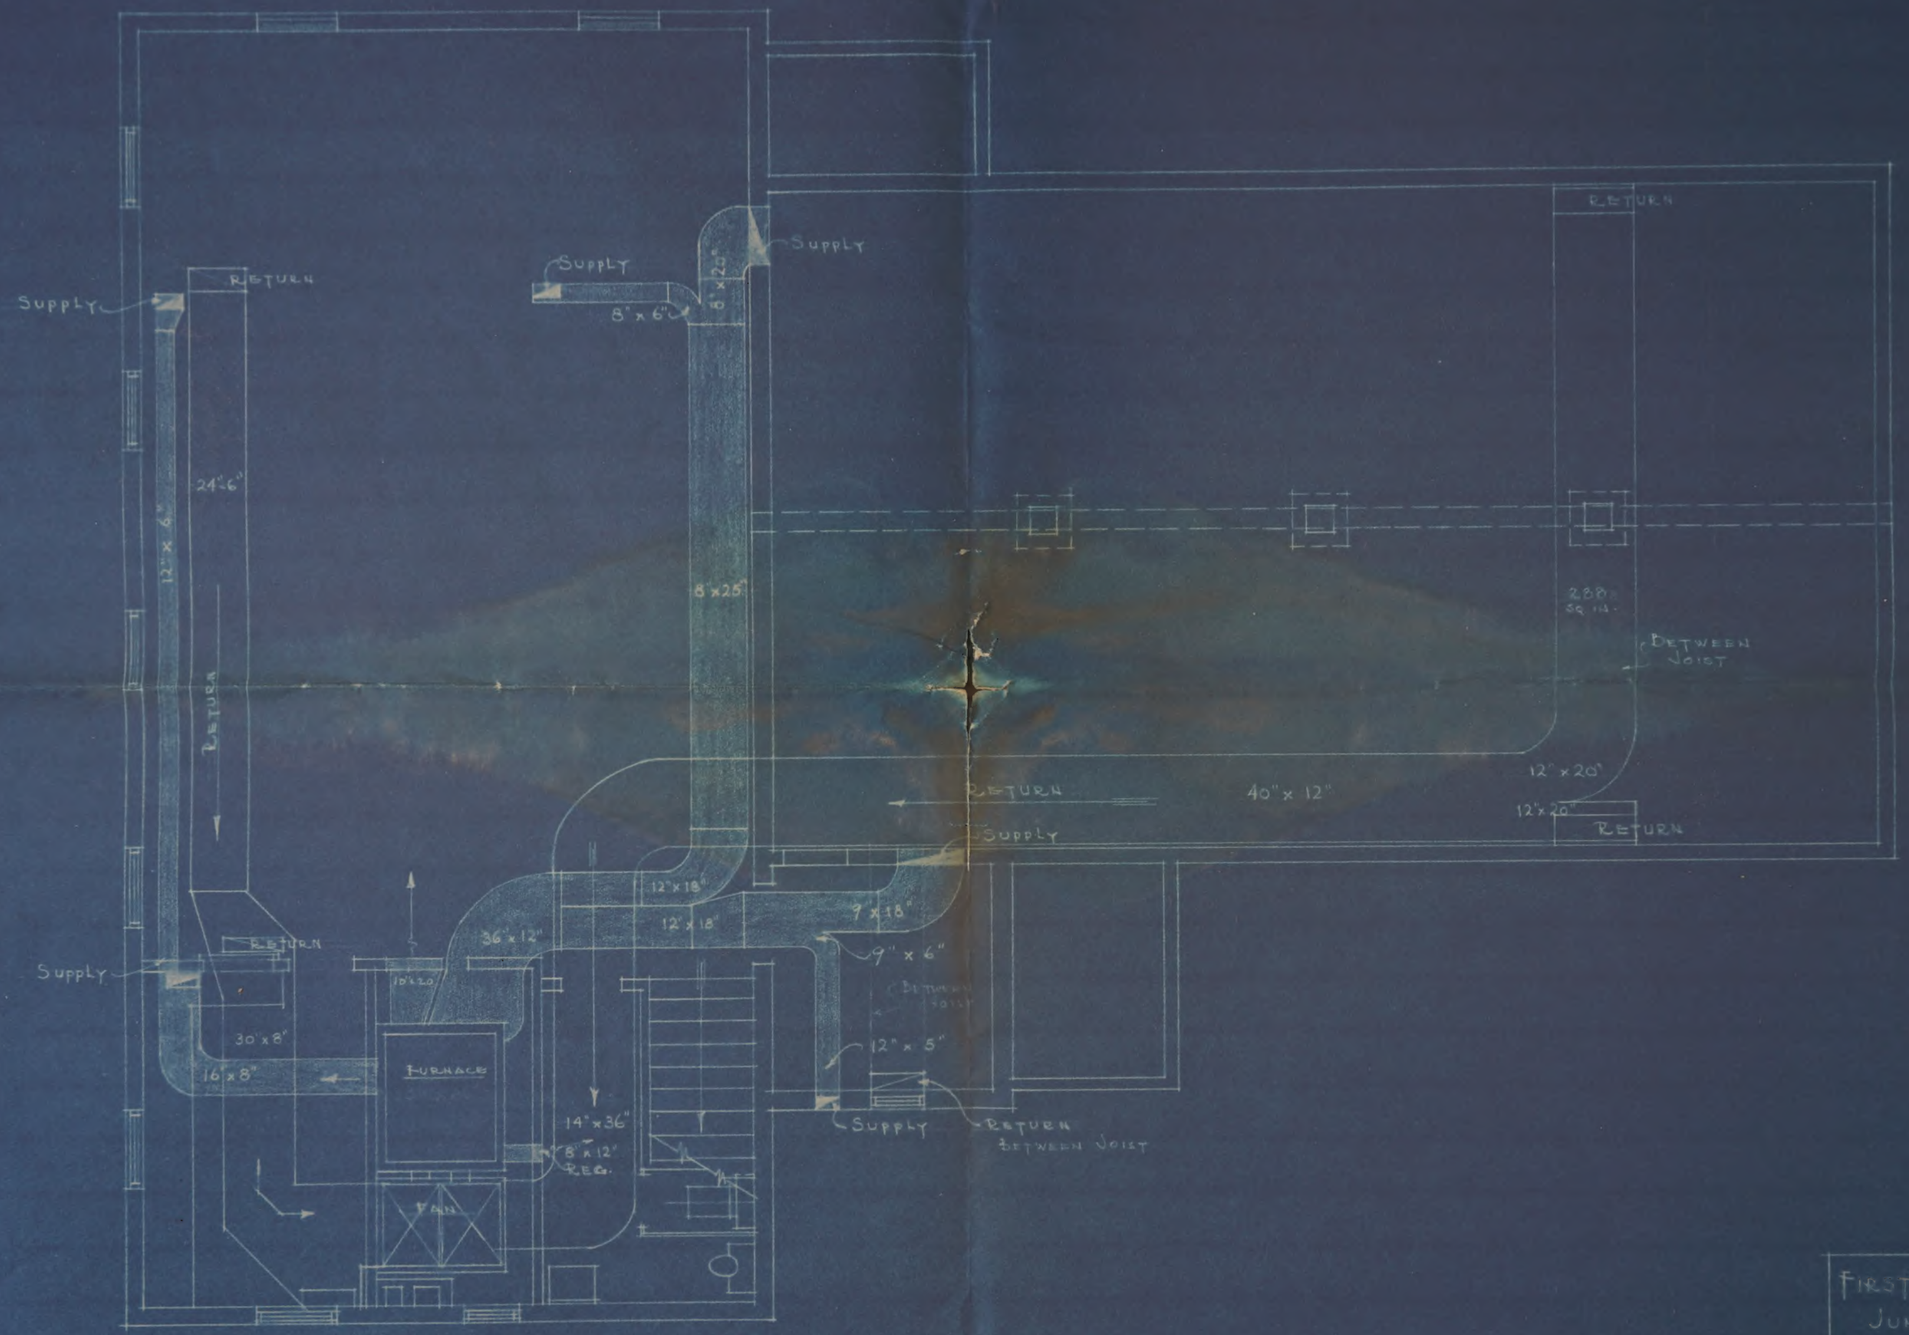


# HEATING LAYOUT

SCALE 1/4" = 1'-0"

| | |
|---|---|
| FIRST PRESBYTERIAN CHURCH<br>JUNEAU ALASKA | |
| N. LESTER TROAST & ASSOCIATES<br>ARCHITECTS<br>JUNEAU ALASKA | |
| DATE<br>JULY 27, 1938 | JOB NUMBER<br>388-H-1 |
| SCALE<br>AS SHOWN | |